Proposed signalisation of pedestrian crossings and associated improvements at Manor Circus

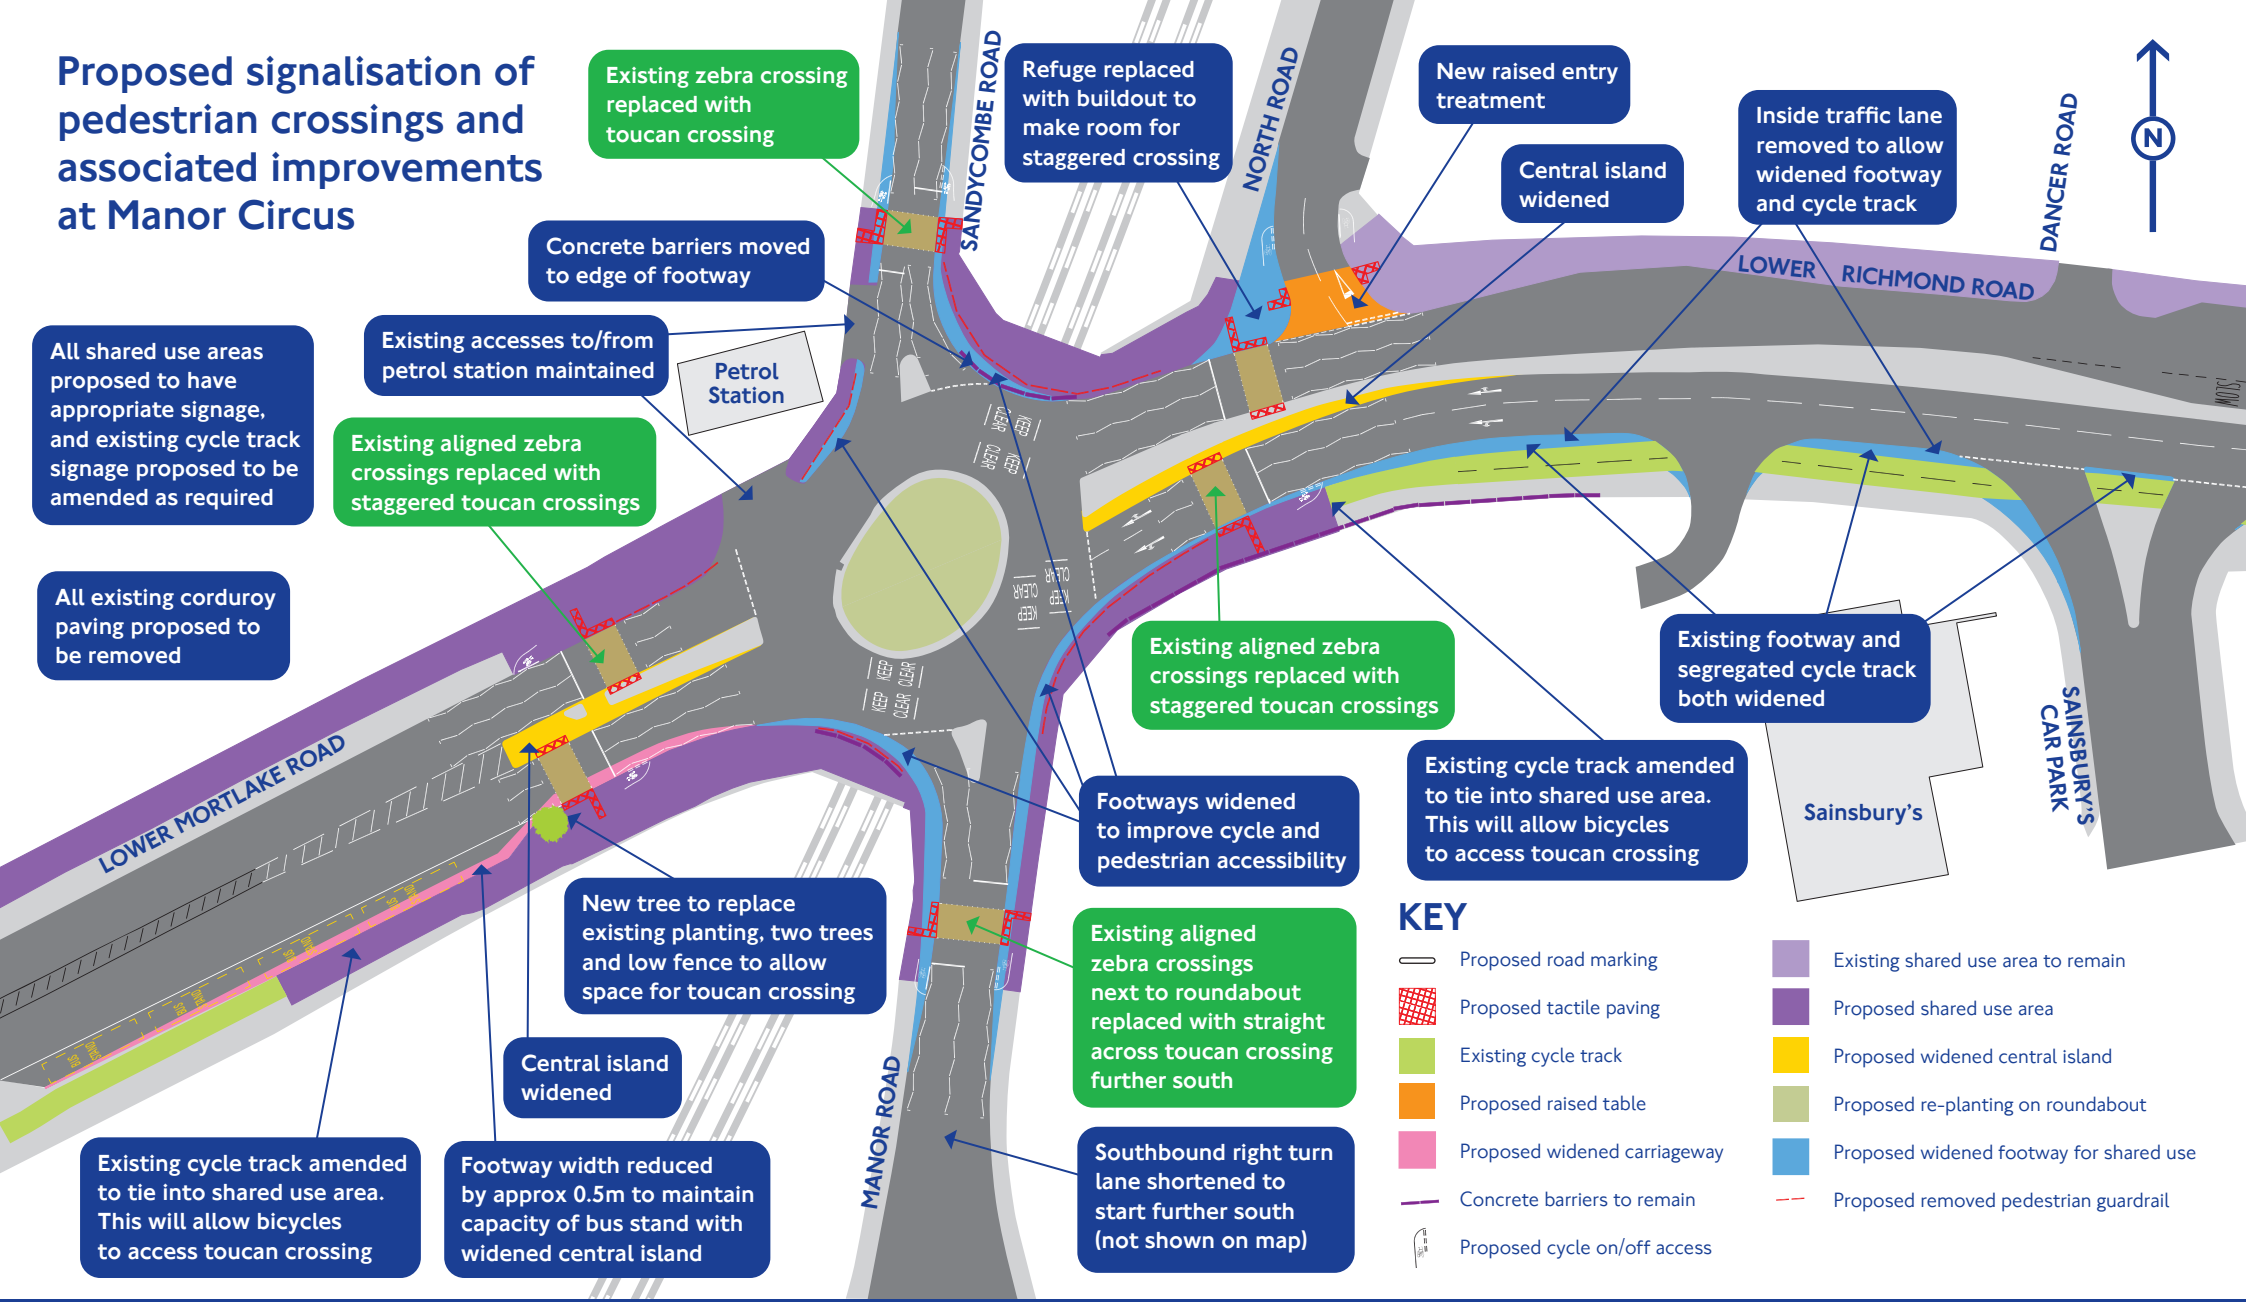

KEY

- Proposed road marking
- Proposed tactile paving
- Existing cycle track
- Proposed raised table
- Proposed widened carriageway
- Concrete barriers to remain
- Proposed cycle on/off access
- Existing shared use area to remain
- Proposed shared use area
- Proposed widened central island
- Proposed re-planting on roundabout
- Proposed widened footway for shared use
- Proposed removed pedestrian guardrail

TRANSPORT FOR LONDON
EVERY JOURNEY MATTERS